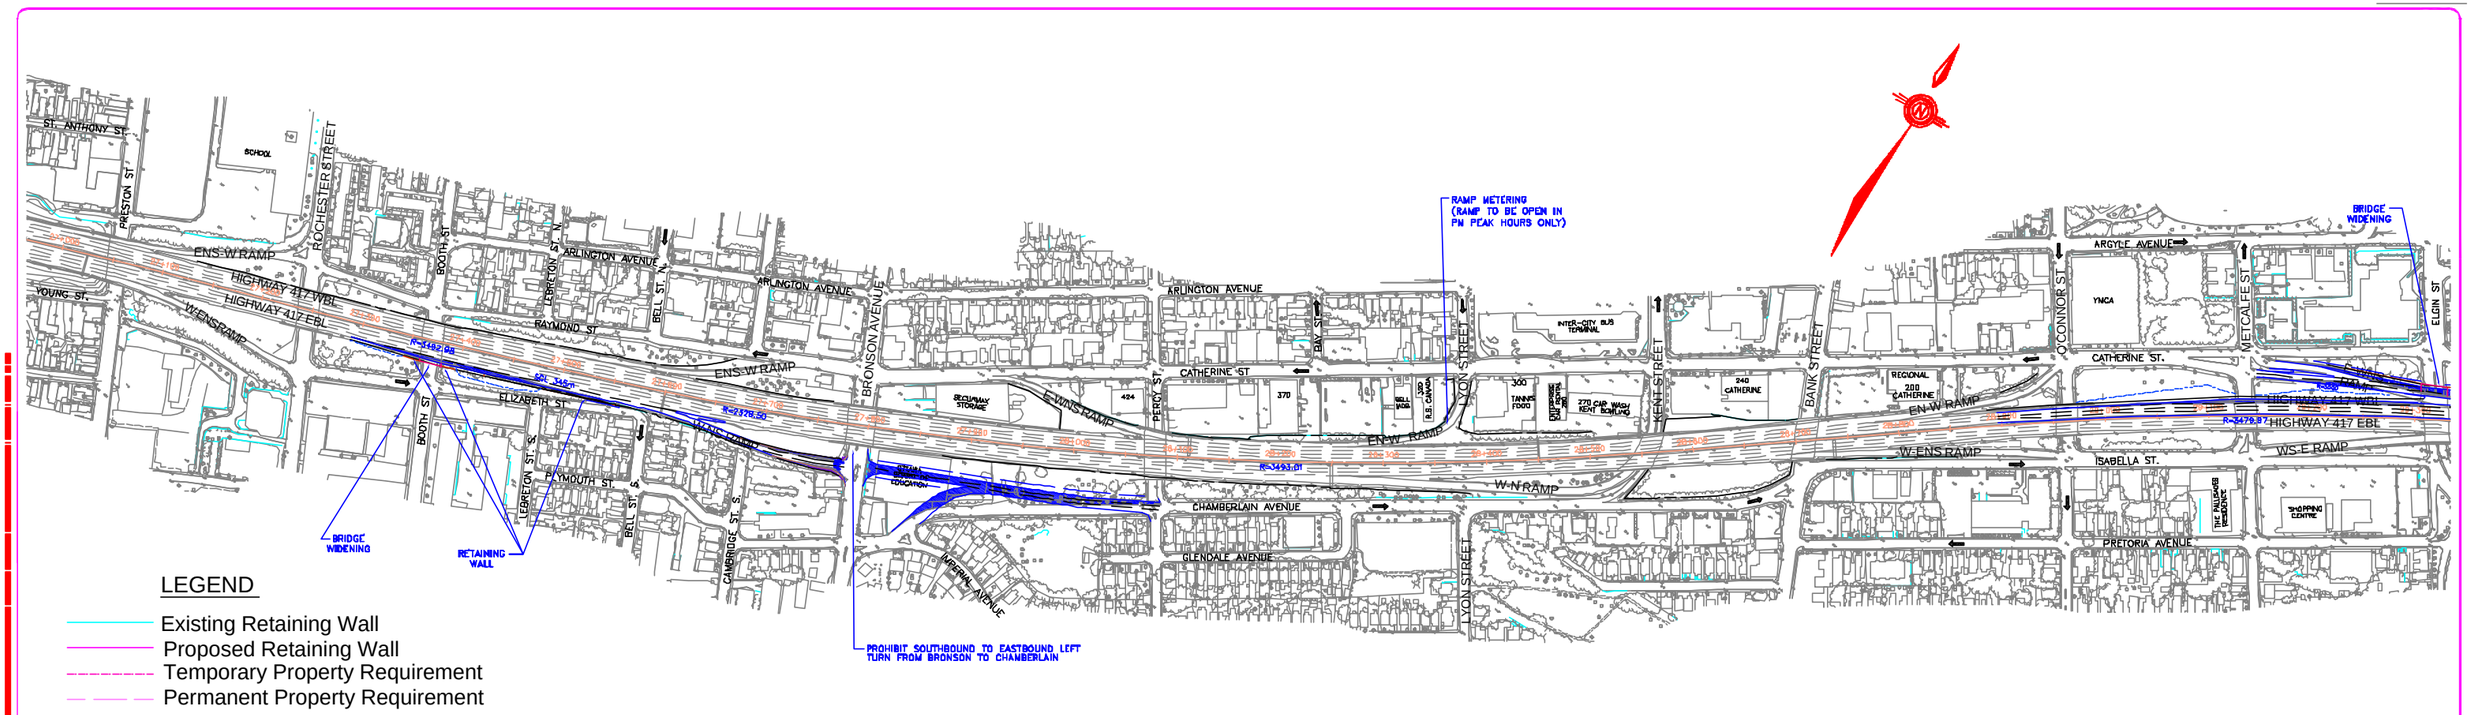

LEGEND

- Existing Retaining Wall
- Proposed Retaining Wall
- Temporary Property Requirement
- Permanent Property Requirement

Ontario

UMA engineers architects planners
300 Water Street
Whitby, Ontario
L1N 9J2
TEL: 905-668-1923
FAX: 905-668-0221
E-mail: uma@uma.ca

SCALE

50m 0 100m

Horizontal

HIGHWAY 417, FROM HIGHWAY 416 TO ANDERSON ROAD

PRELIMINARY DESIGN STUDY AND ENVIRONMENTAL ASSESSMENT

RECOMMENDED PLAN

G.W.P. 663-93-00

PLATE